DESSINS DE REFERENCE

30522.000.DW.0131.001	...
30522.000.DW.0131.002 Sh. 1	...
30522.000.DW.0131.003 Sh. 1	...
30522.000.DW.0131.003 Sh. 2	...
30522.000.DW.0131.003 Sh. 3	...
30522.000.DW.0131.008	...

REFERENCE DRAWINGS

30522.000.DW.0131.001	GENERAL PLOT PLAN
30522.000.DW.0131.002 Sh. 1	GENERAL ARRANGEMENT HEATER F-2 – LONGITUDINAL ELEVATION
30522.000.DW.0131.003 Sh. 1	GENERAL ARRANGEMENT HEATER F-2 – VUE EN PLAN
30522.000.DW.0131.003 Sh. 2	GENERAL ARRANGEMENT HEATER F-2 – VUES EN PLAN
30522.000.DW.0131.003 Sh. 3	VUE EN PLAN
30522.000.DW.0131.008	GENERAL NOTES AND INFORMATION

FORNO TOPPING

CON SISTEMA DI PRERISCALDO

COMM. A.E. C 399-04

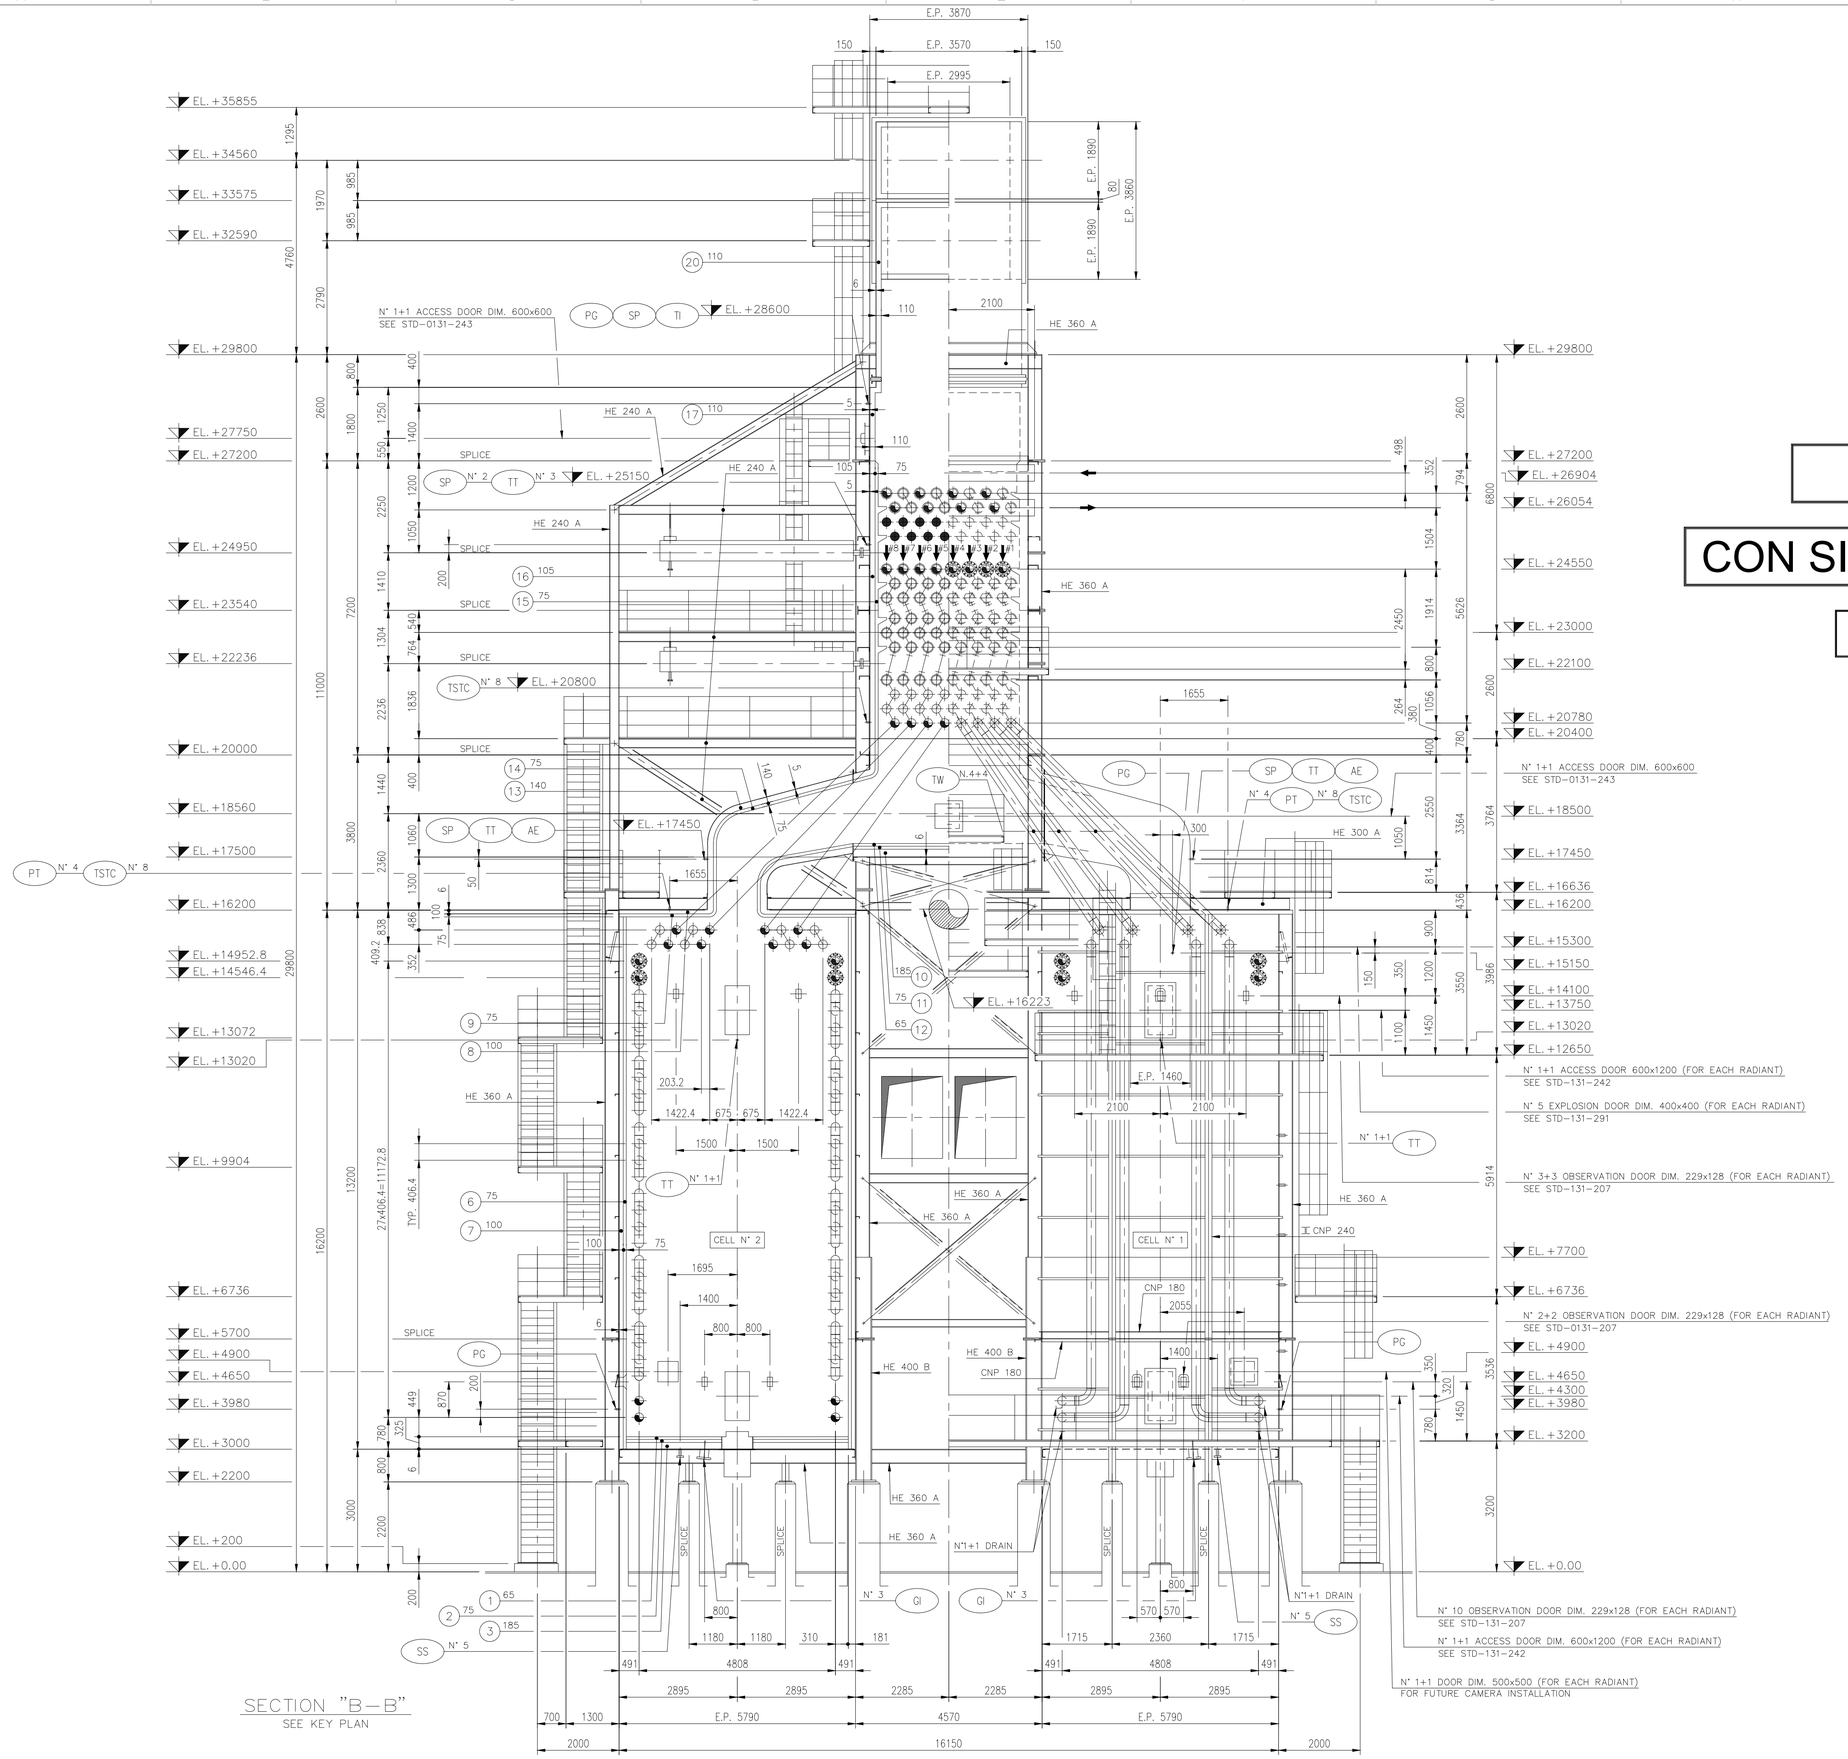

SECTION "B–B"
SEE KEY PLAN

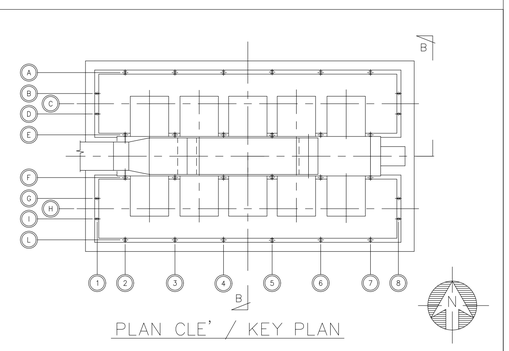

PLAN CLE' / KEY PLAN

REV.	DESCRIPTION	ISS.	CHK.	APP.	AUTH.	DATE
0	EMIS POUR CONSTRUCTION / ISSUED FOR CONSTRUCTION	A.E.				07/06 2005
B	COMMENTAIRES TOTAL INTEGRES – EMIS POUR APPROBATION	A.E.	AMA	OS	FCV	16/12 2004
A	EMIS POUR COMMENTAIRE / ISSUED FOR COMMENTS	A.E.	AMA	OS	FCV	19/11 2004

A:\DESIGN\TOTAL_LOGO_HOR_COUL_RHB.JPG

TOTAL FRANCE
Raffinage - Direction Technique
CERT BP 19 76700 Harfleur

INTERNAL REVISION
—

CAD CODE: DW 0131 002 2

Technip KTI
TECHNIP KTI

PROPERTY OF TECHNIP KTI S.P.A. TO BE RETURNED UPON REQUEST AND USED ONLY IN REFERENCE TO CONTRACT OR PROPOSAL OF THIS COMPANY. REPRODUCTION OF THIS PRINT OR UNAUTHORIZED USE OF PATENTED OR PATENTABLE FEATURES DISCLOSED HEREIN IS PROHIBITED

RAFFINERIE DE PROVENCE
NOUVEAU FOUR D4
GENERAL ARRANGEMENT HEATER F2 – CROSS ELEVATION

Scale	Project	Unit	Doc. Code & Serial No.	Page	Rev.
1:75	TECHNIP KTI doc. n. 30522	000	DW 0131 – 002	2 of 2	0

ECH : ..
DATE : ...
DOSSIER :
N° AFF :
A1 N° .. ..

ALFA ENGINEERING
Consulenza e Progettazione dal 1983

RAFFINERIE DE PROVENCE
NOUVEAU FOUR D4
GENERAL ARRANGEMENT HEATER F2 – CROSS ELEVATION

This drawing and information are property of Alfa Engineering s.o.s. and are not to be reproduced, copied, lent or disclosed without written permission.

DWN.	19/11/04	A.E.	NAME FILE: C399-04-002-A1-R0		
CKD.	–	F.M.A.	DWG. 39904-A1-002	REV.	0
APP.	–	ALFA ENG.	SCALE: 1:75		